Proposed

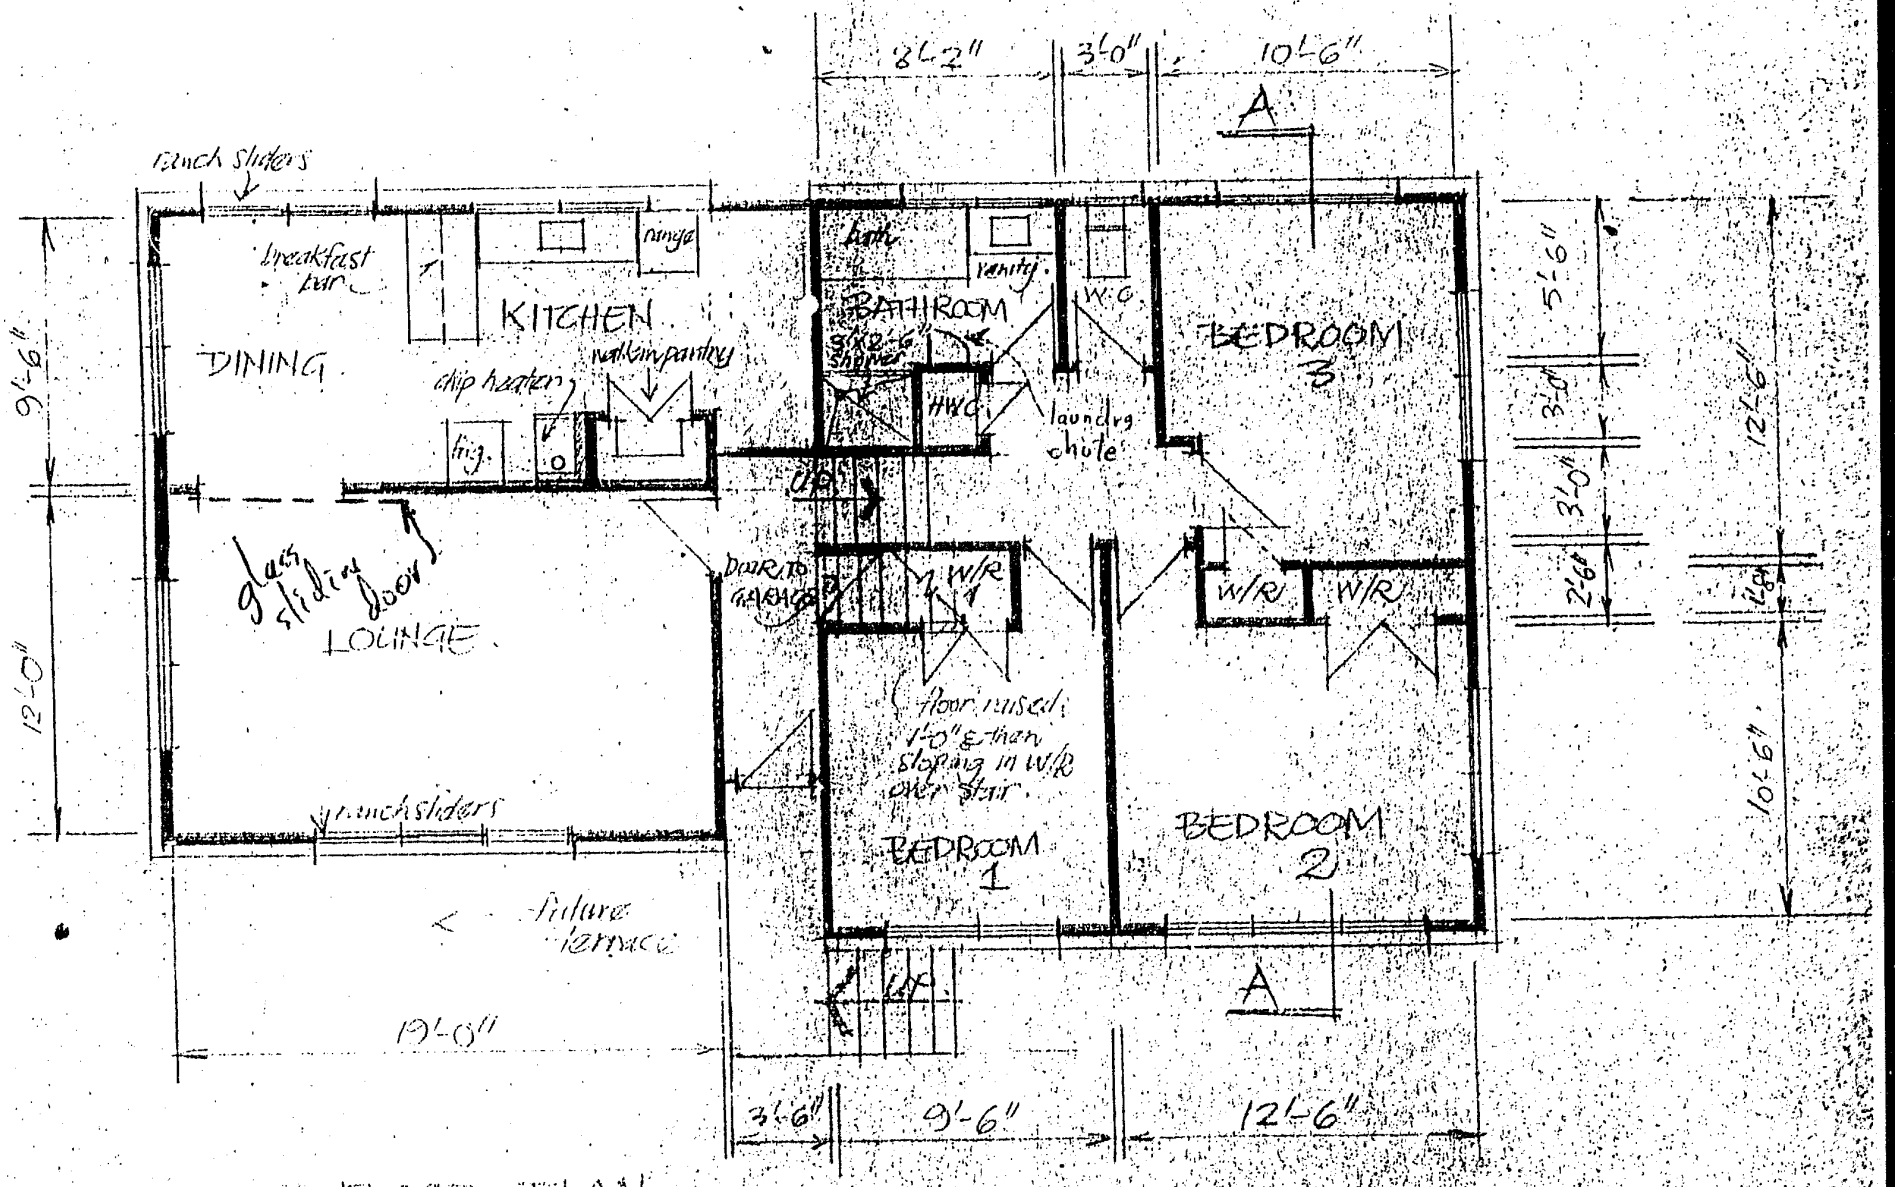

FLOOR PLAN