STREET Dixon Rd
ST NO 95
LOT 3
DPS 70745
CONSENT NO 96/1280
DETAILS

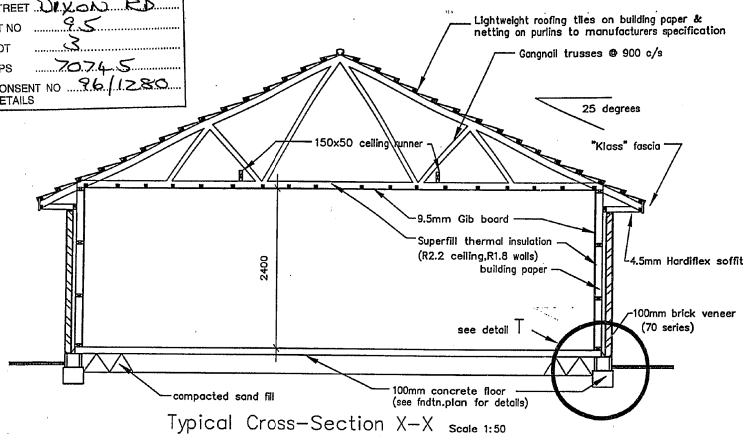

Typical Cross-Section X-X Scale 1:50

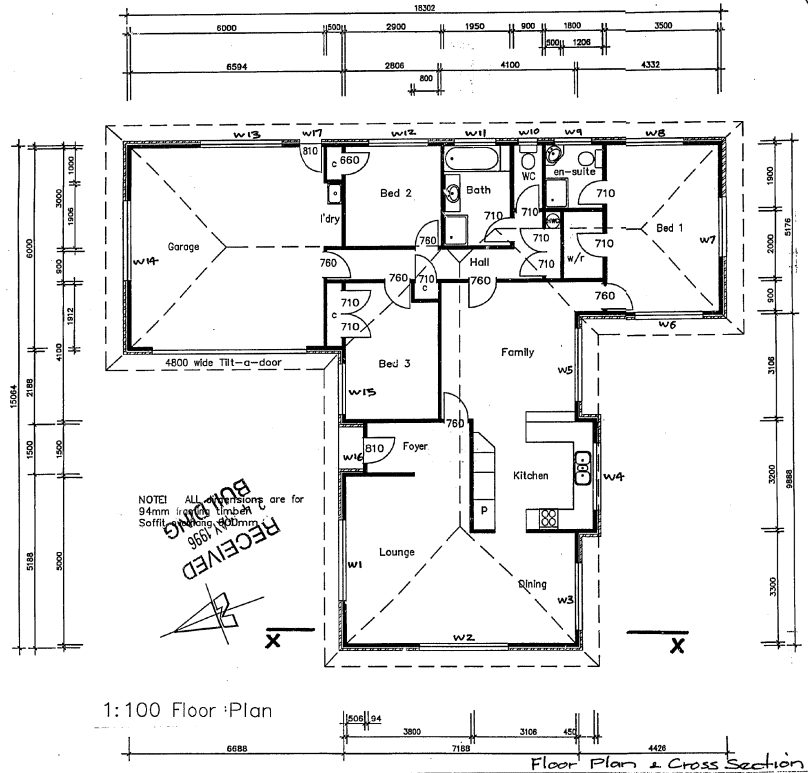

1:100 Floor Plan

Floor Plan & Cross Section

MacMahon Residence, Dixon Road - HAMILTON	SCALE: 1:100, 1:50	DRAWN:		2
	DATE: May '96	APPROVED:		

MACPO MENT MANAGEMENT CO (WAIKATO) HAMILTON 6/2/97